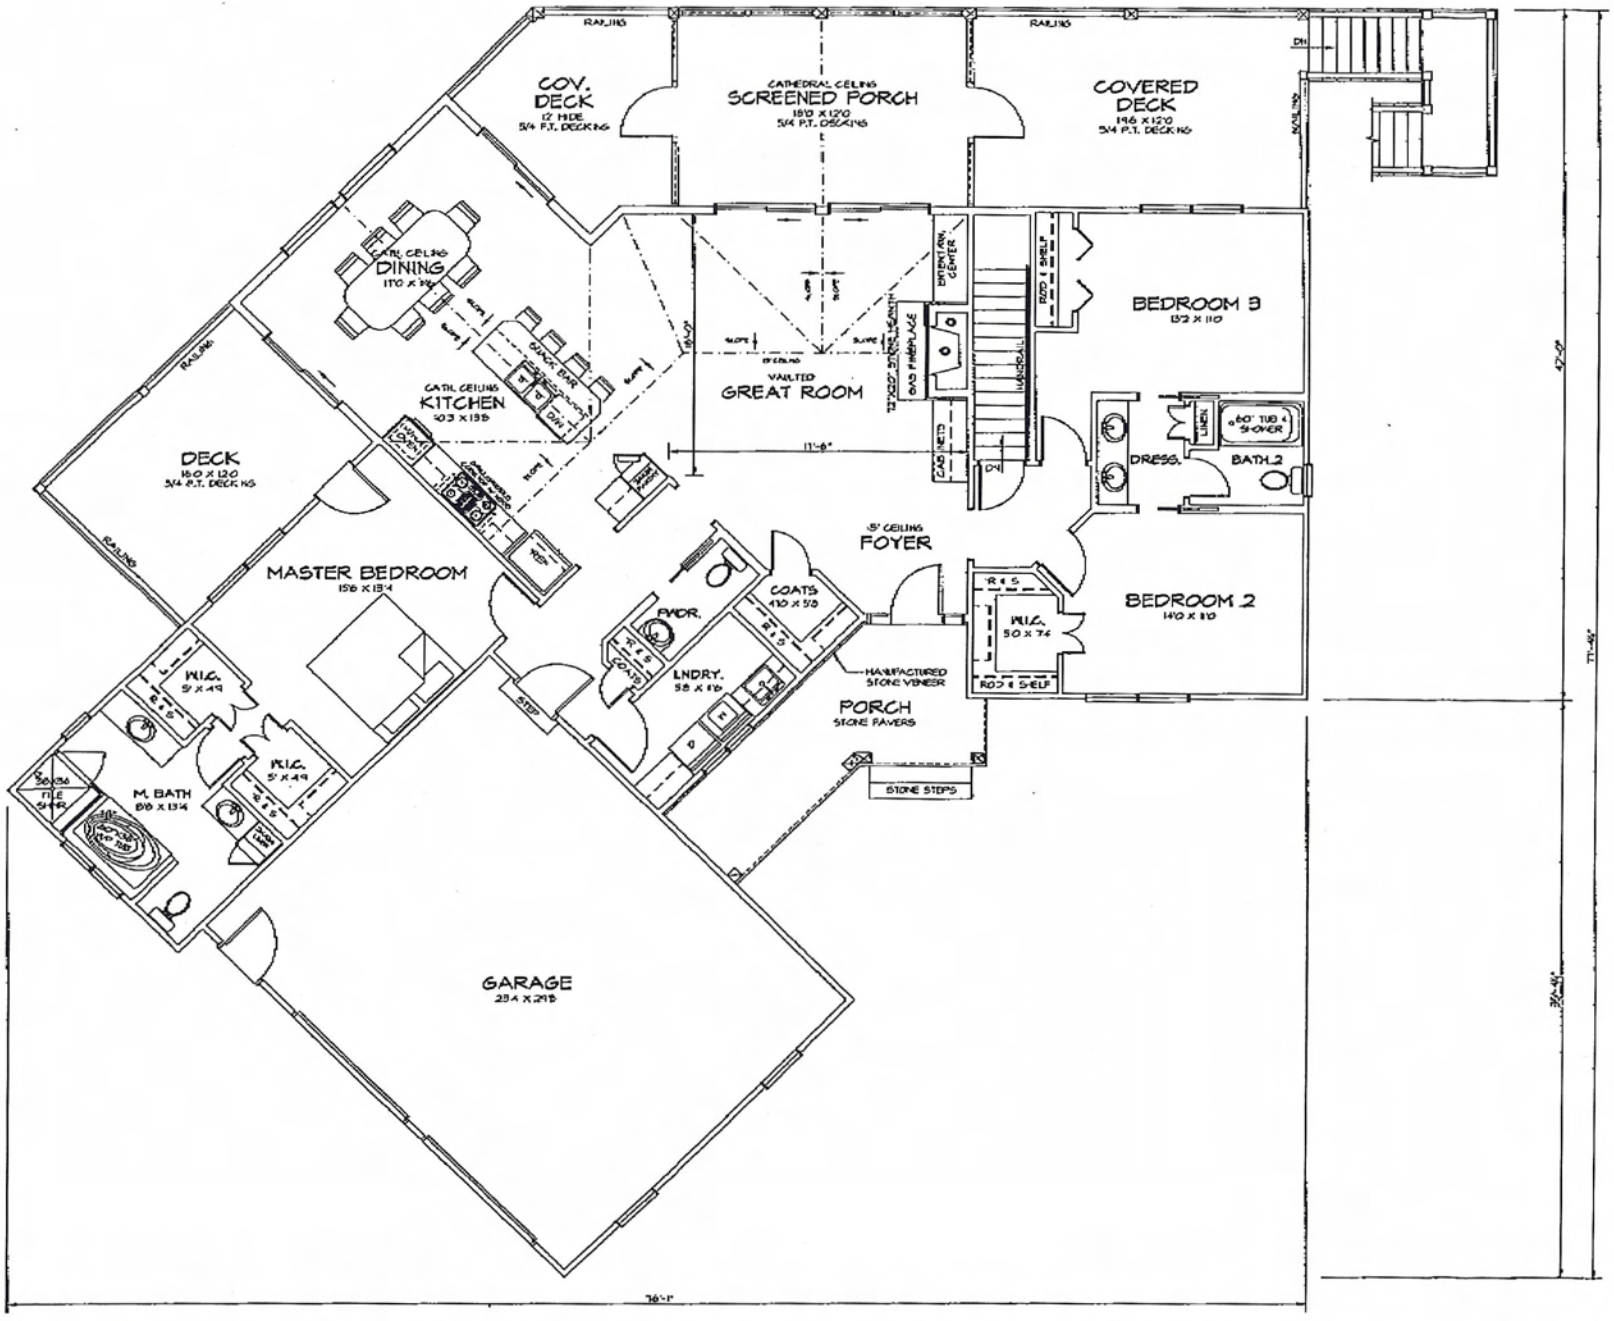

FLOOR PLAN 2096 SQUARE FEET HEATED

SCALE: 1/4"=1'-0"

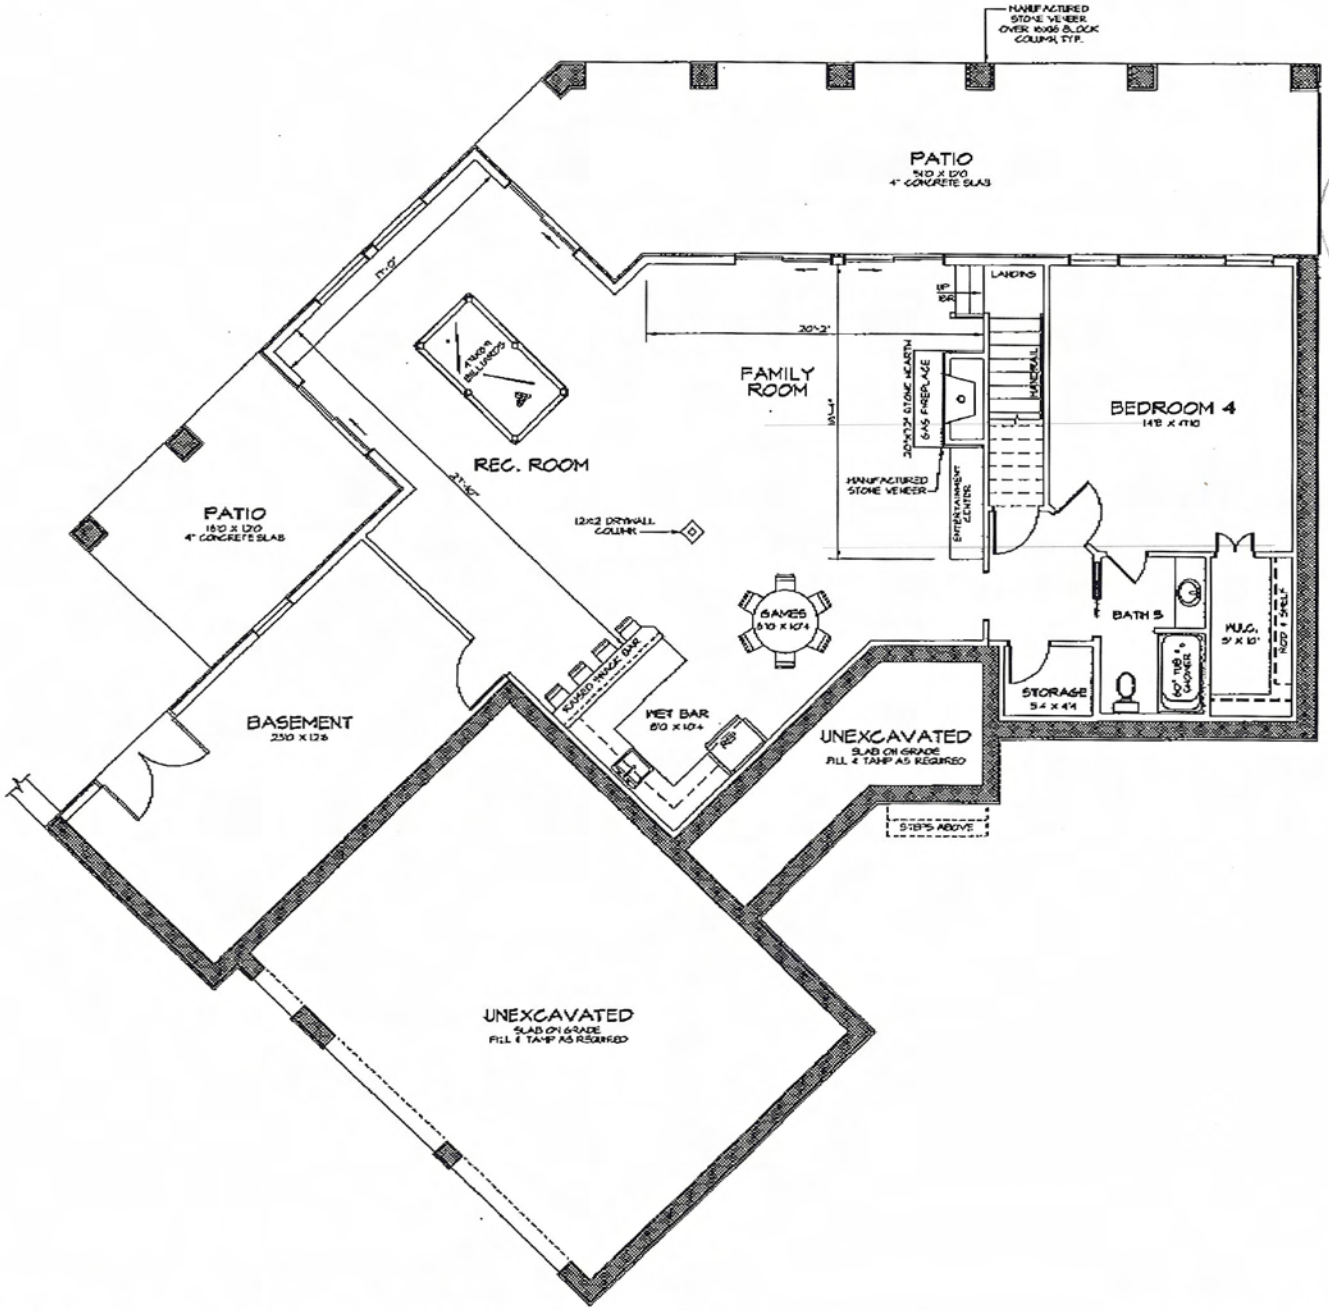

BASEMENT/FOUNDATION PLAN 1650 SQUARE FEET HEATED

SCALE: 1/4"=1'-0"